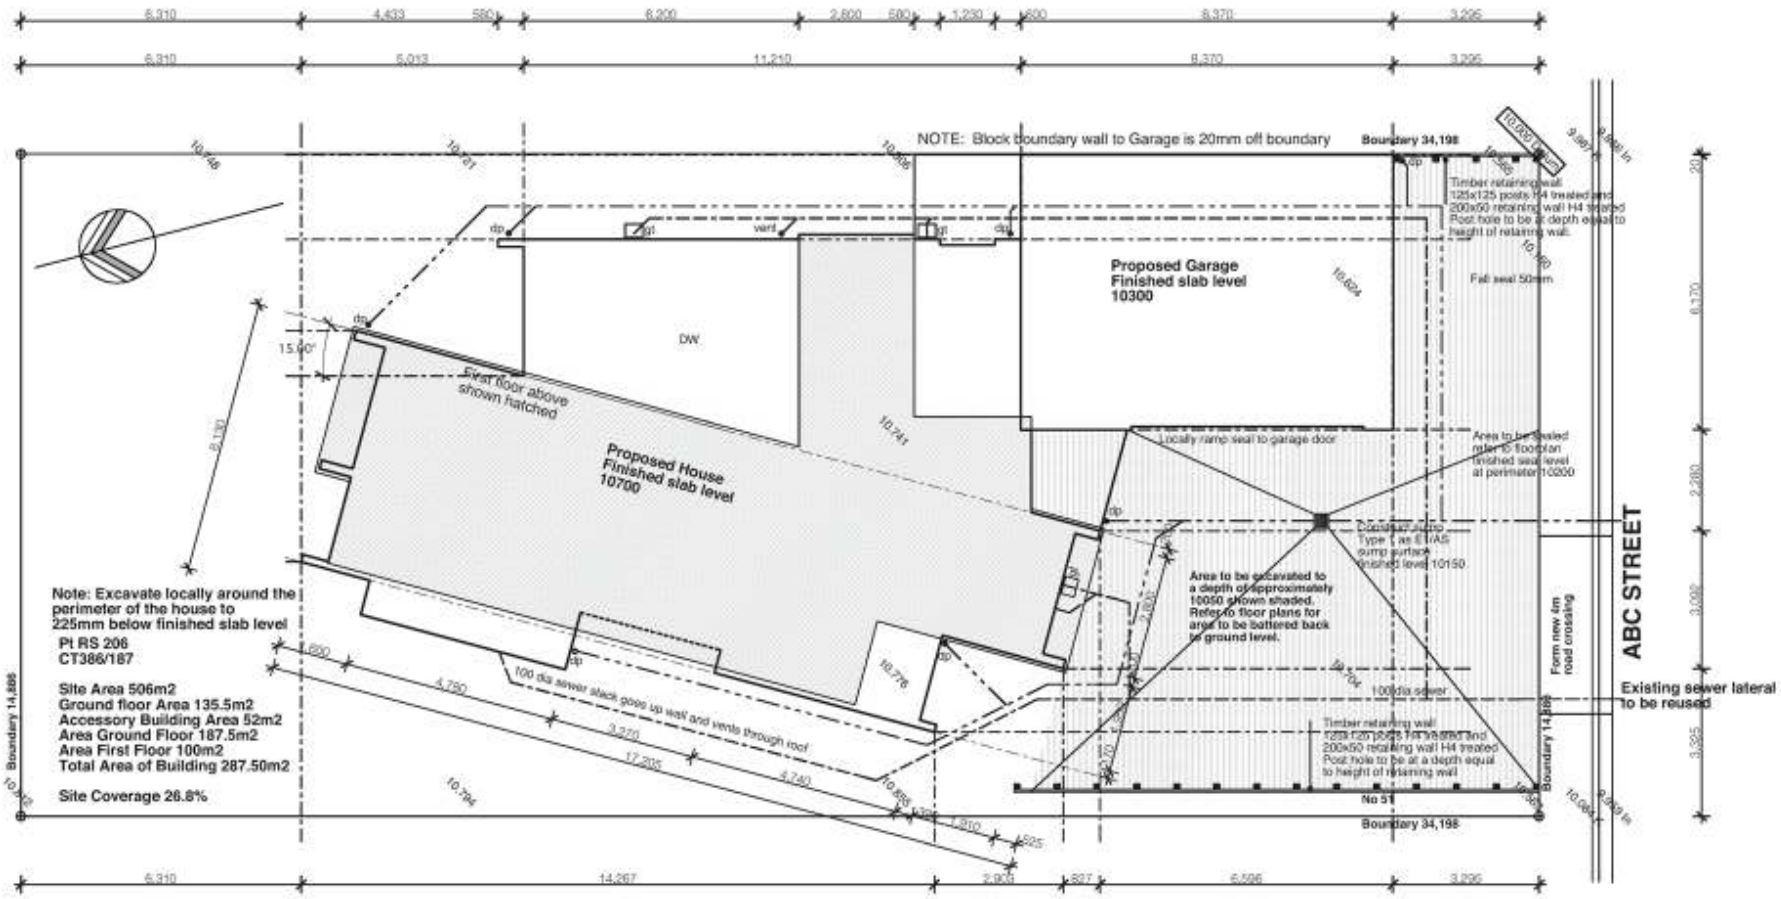

SITE PLAN
Scale 1:100

Note: existing ground levels shown thus 10.748

CLIENT

CONTRACTOR

CONSULTANTS

PROPOSED NEW DWELLING
ABC STREET
City field empty

SITE PLAN

SCALE	1:100
DATE	02 February 06
JOB No.	0712
DRAWN	CH
CHECKED	KR
STATUS	CONSENT
DRAWING No.	REVISION
A01	A